Name Of Work:- Providing CC Camera at Santhosh Nagara, Prashanth Nagara, Kalyana Nagara, Pipeline and Other Area Block Spots In Mallasandra Ward No.13 Shettyhalli sub Division.

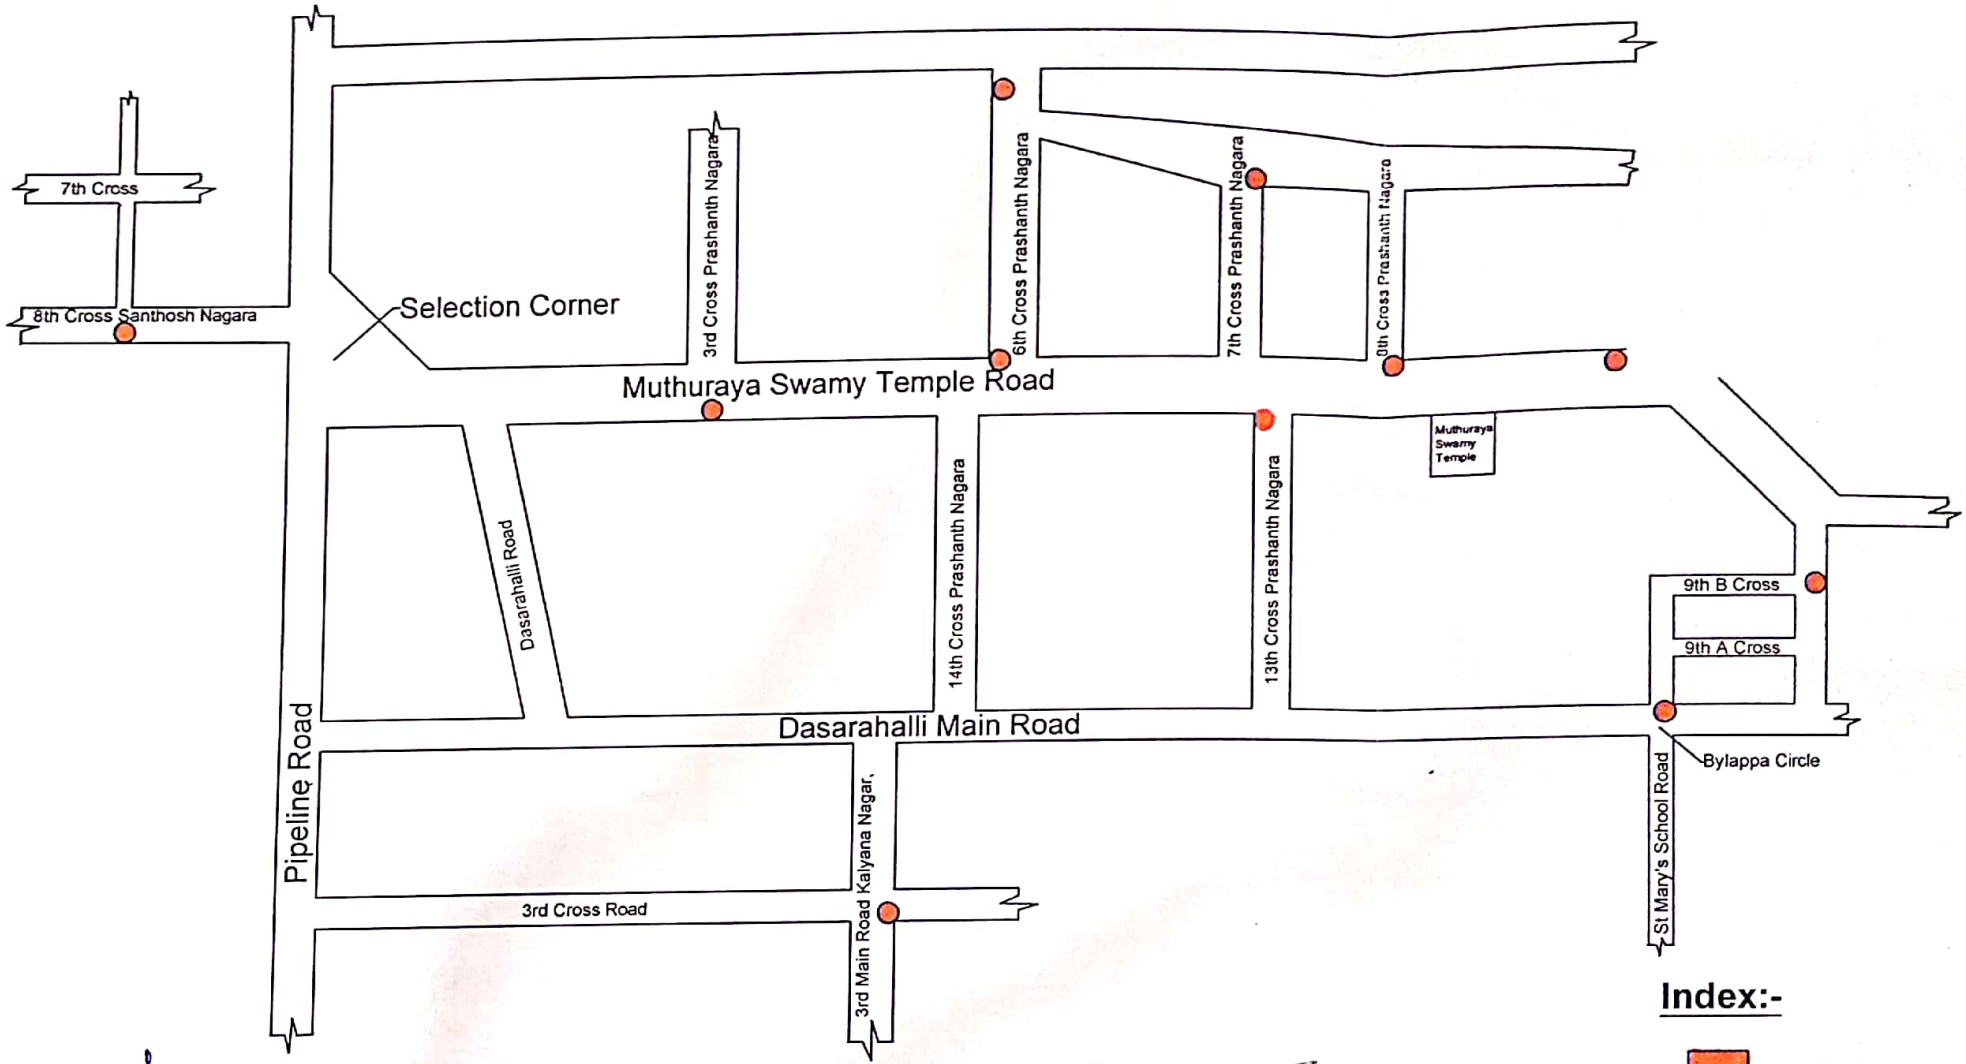

Index:-

Camera Point

ASST ENGINEER
Ward No.13

ASST EXECUTIVE ENGINEER
Shettyhalli Sub Division

Scanned by CamScanner